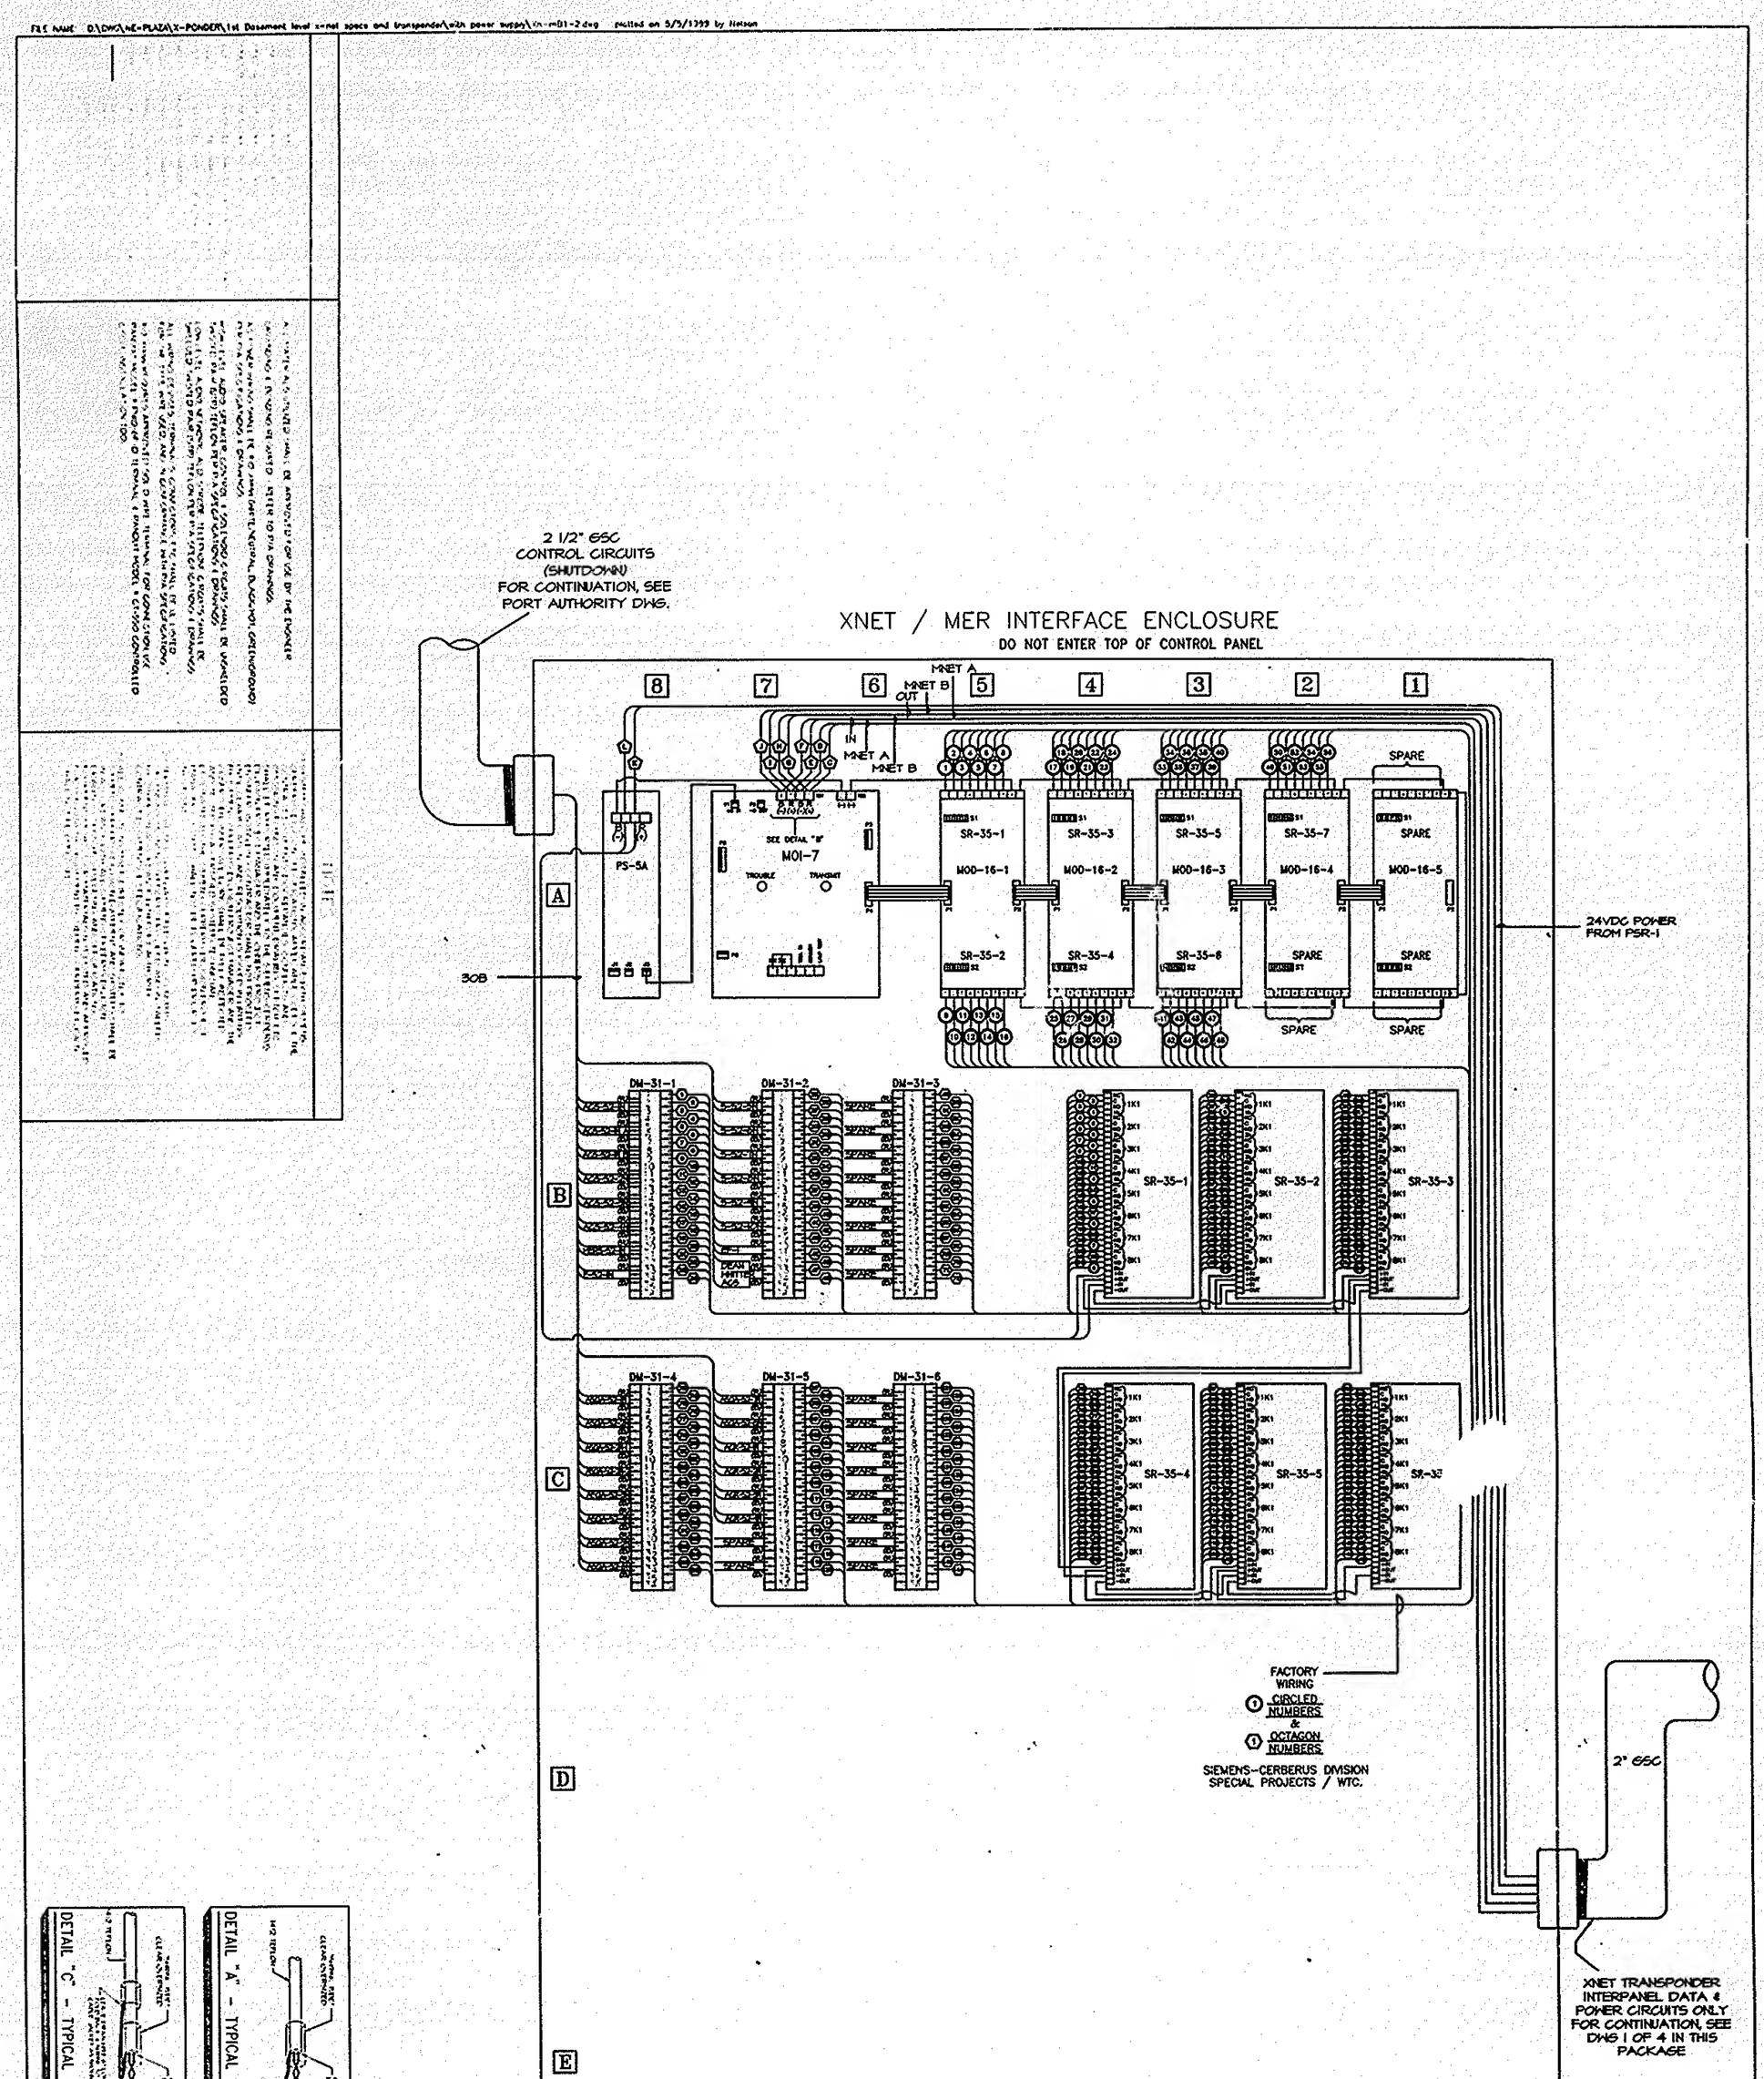

2 1/2" GSC
CONTROL CIRCUITS
(SHUTDOWN)
FOR CONTINUATION, SEE
PORT AUTHORITY DWG.
XNET / MER INTERFACE ENCLOSURE
DO NOT ENTER TOP OF CONTROL PANEL
MNET A
MNET B
OUT
IN
PS-5A
SEE DETAIL "B"
MOI-7
TROUBLE
TRANSMIT
SR-35-1
SR-35-3
SR-35-5
SR-35-7
SPARE
MOD-16-1
MOD-16-2
MOD-16-3
MOD-16-4
MOD-16-5
SR-35-2
SR-35-4
SR-35-6
24VDC POWER
FROM PSR-1
30B
DM-31-1
DM-31-2
DM-31-3
DM-31-4
DM-31-5
DM-31-6
SR-35-1
SR-35-2
SR-35-3
SR-35-4
SR-35-5
FACTORY
WIRING
CIRCLED
NUMBERS
&
OCTAGON
NUMBERS
SIEMENS-CERBERUS DIVISION
SPECIAL PROJECTS / WTC.
2" GSC
XNET TRANSPONDER
INTERPANEL DATA &
POWER CIRCUITS ONLY
FOR CONTINUATION, SEE
DWG 1 OF 4 IN THIS
PACKAGE